



① 1階平面図

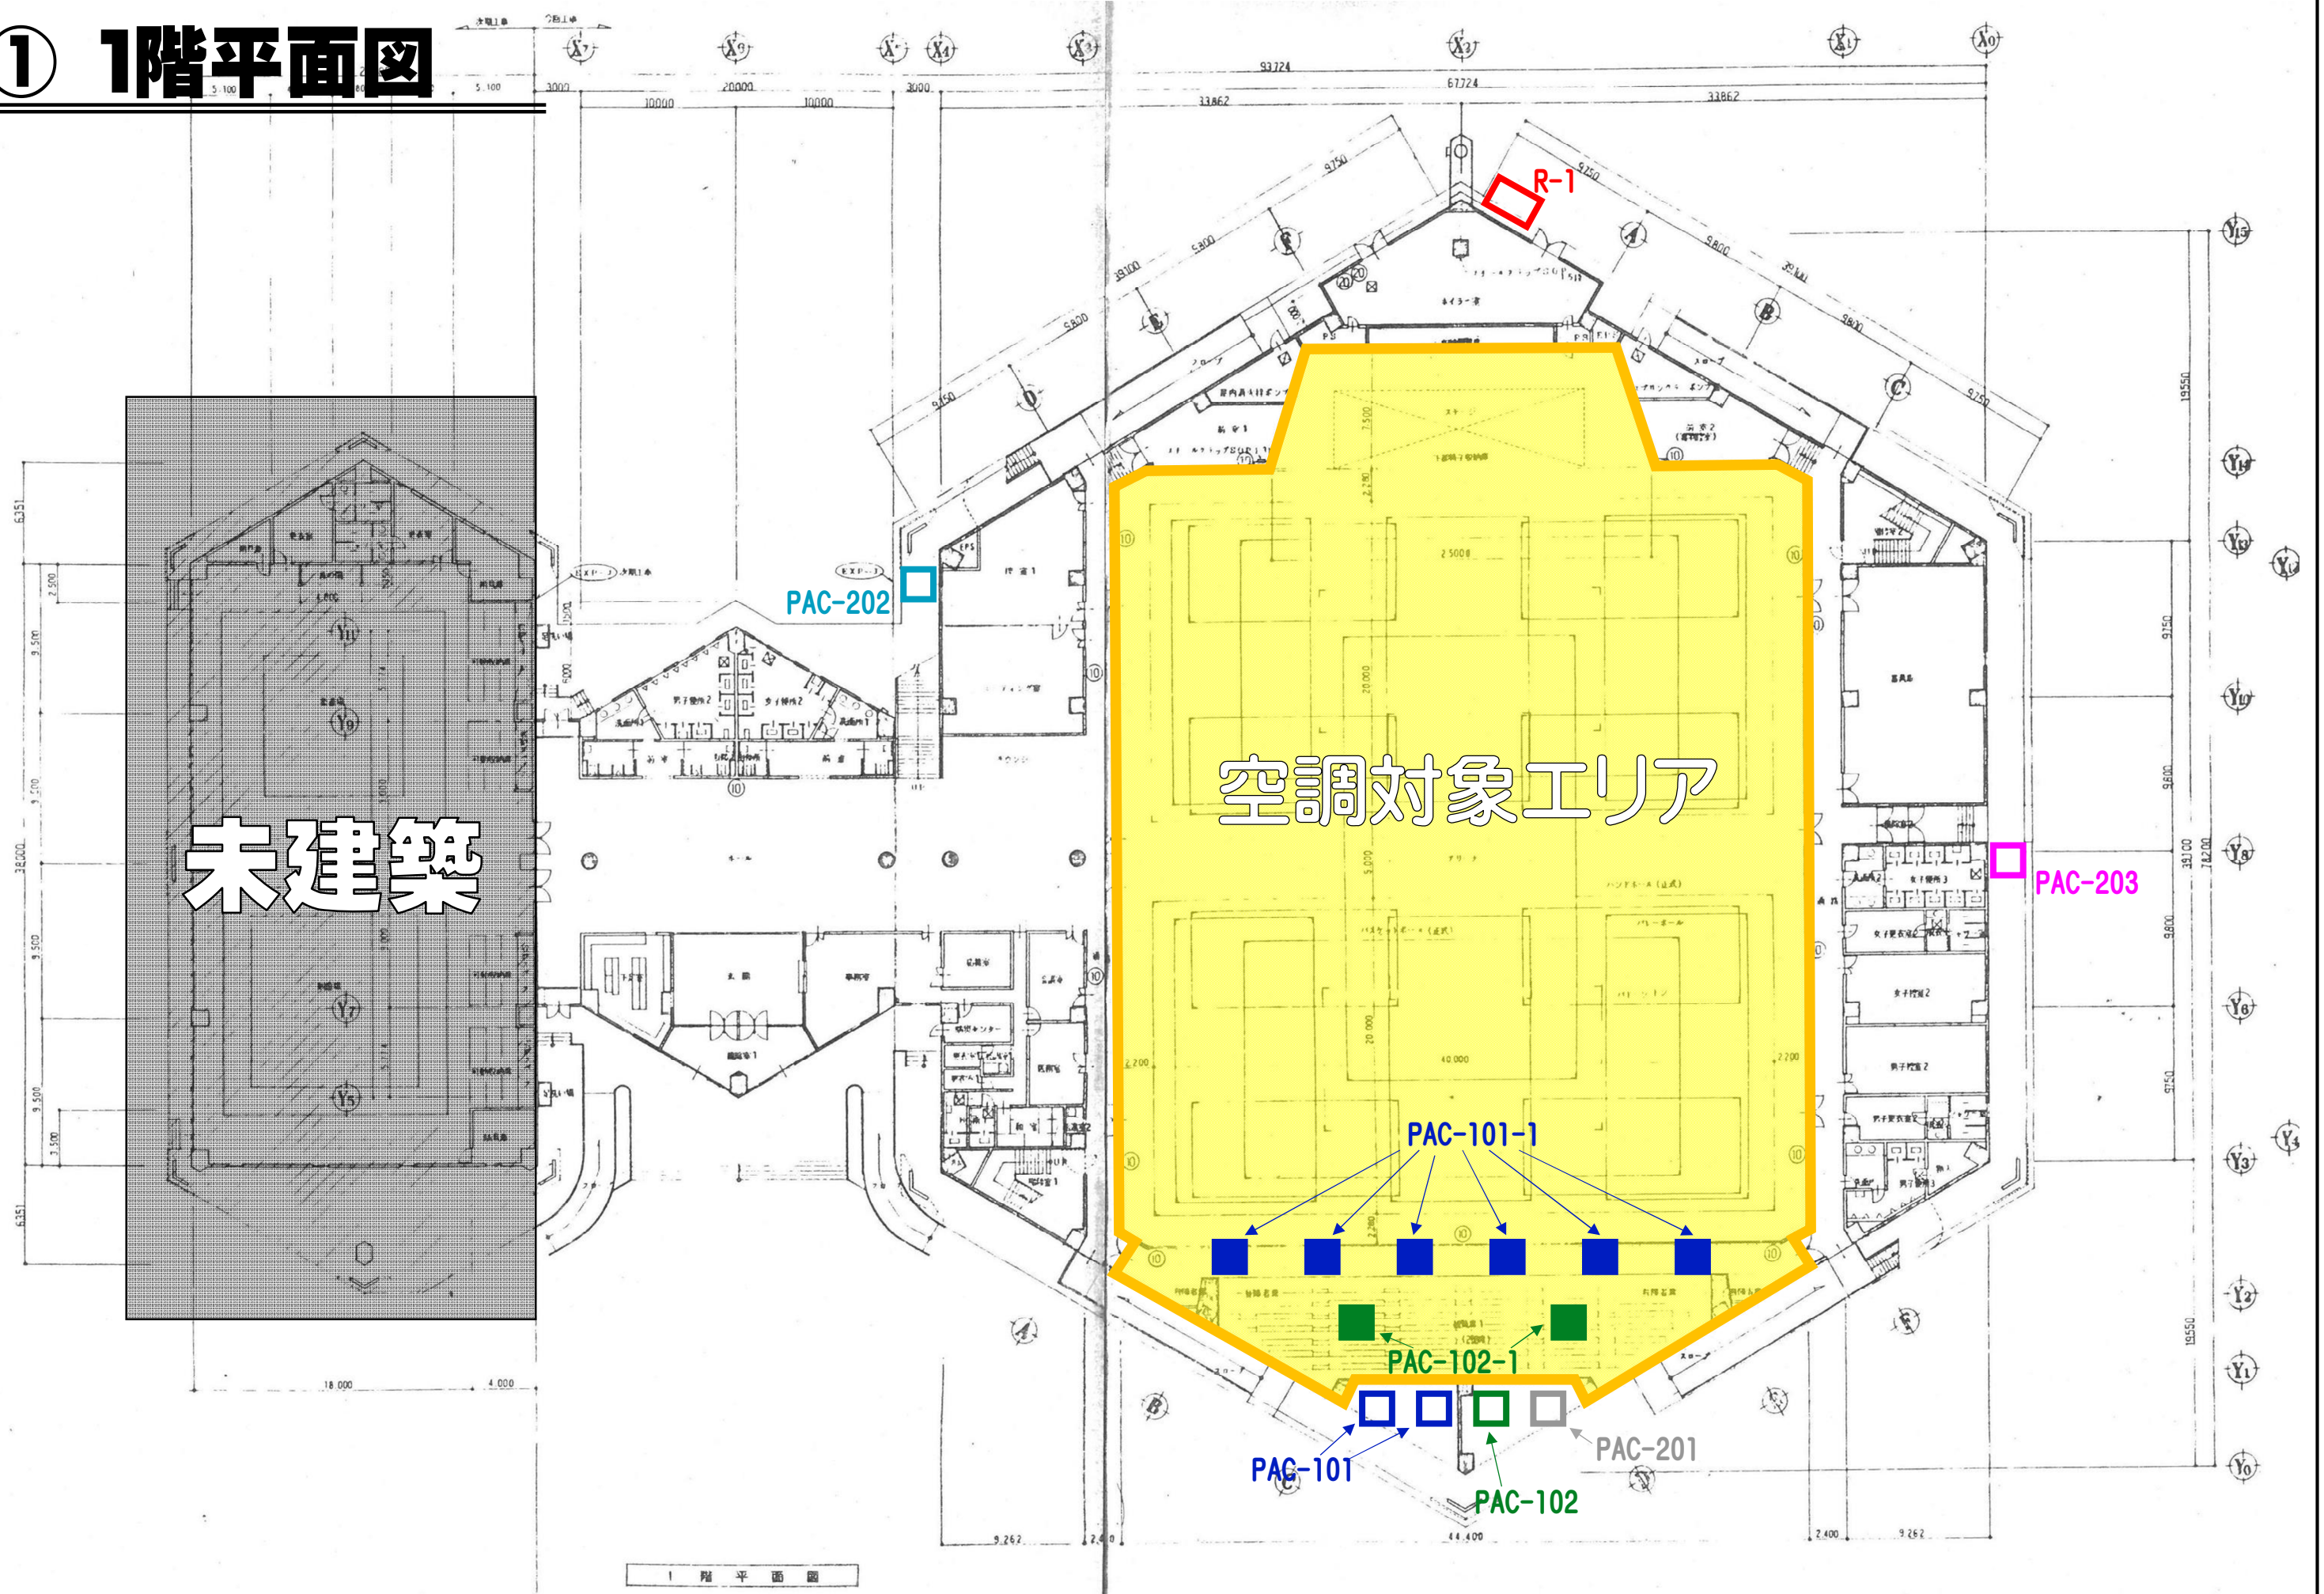

② 2階平面図

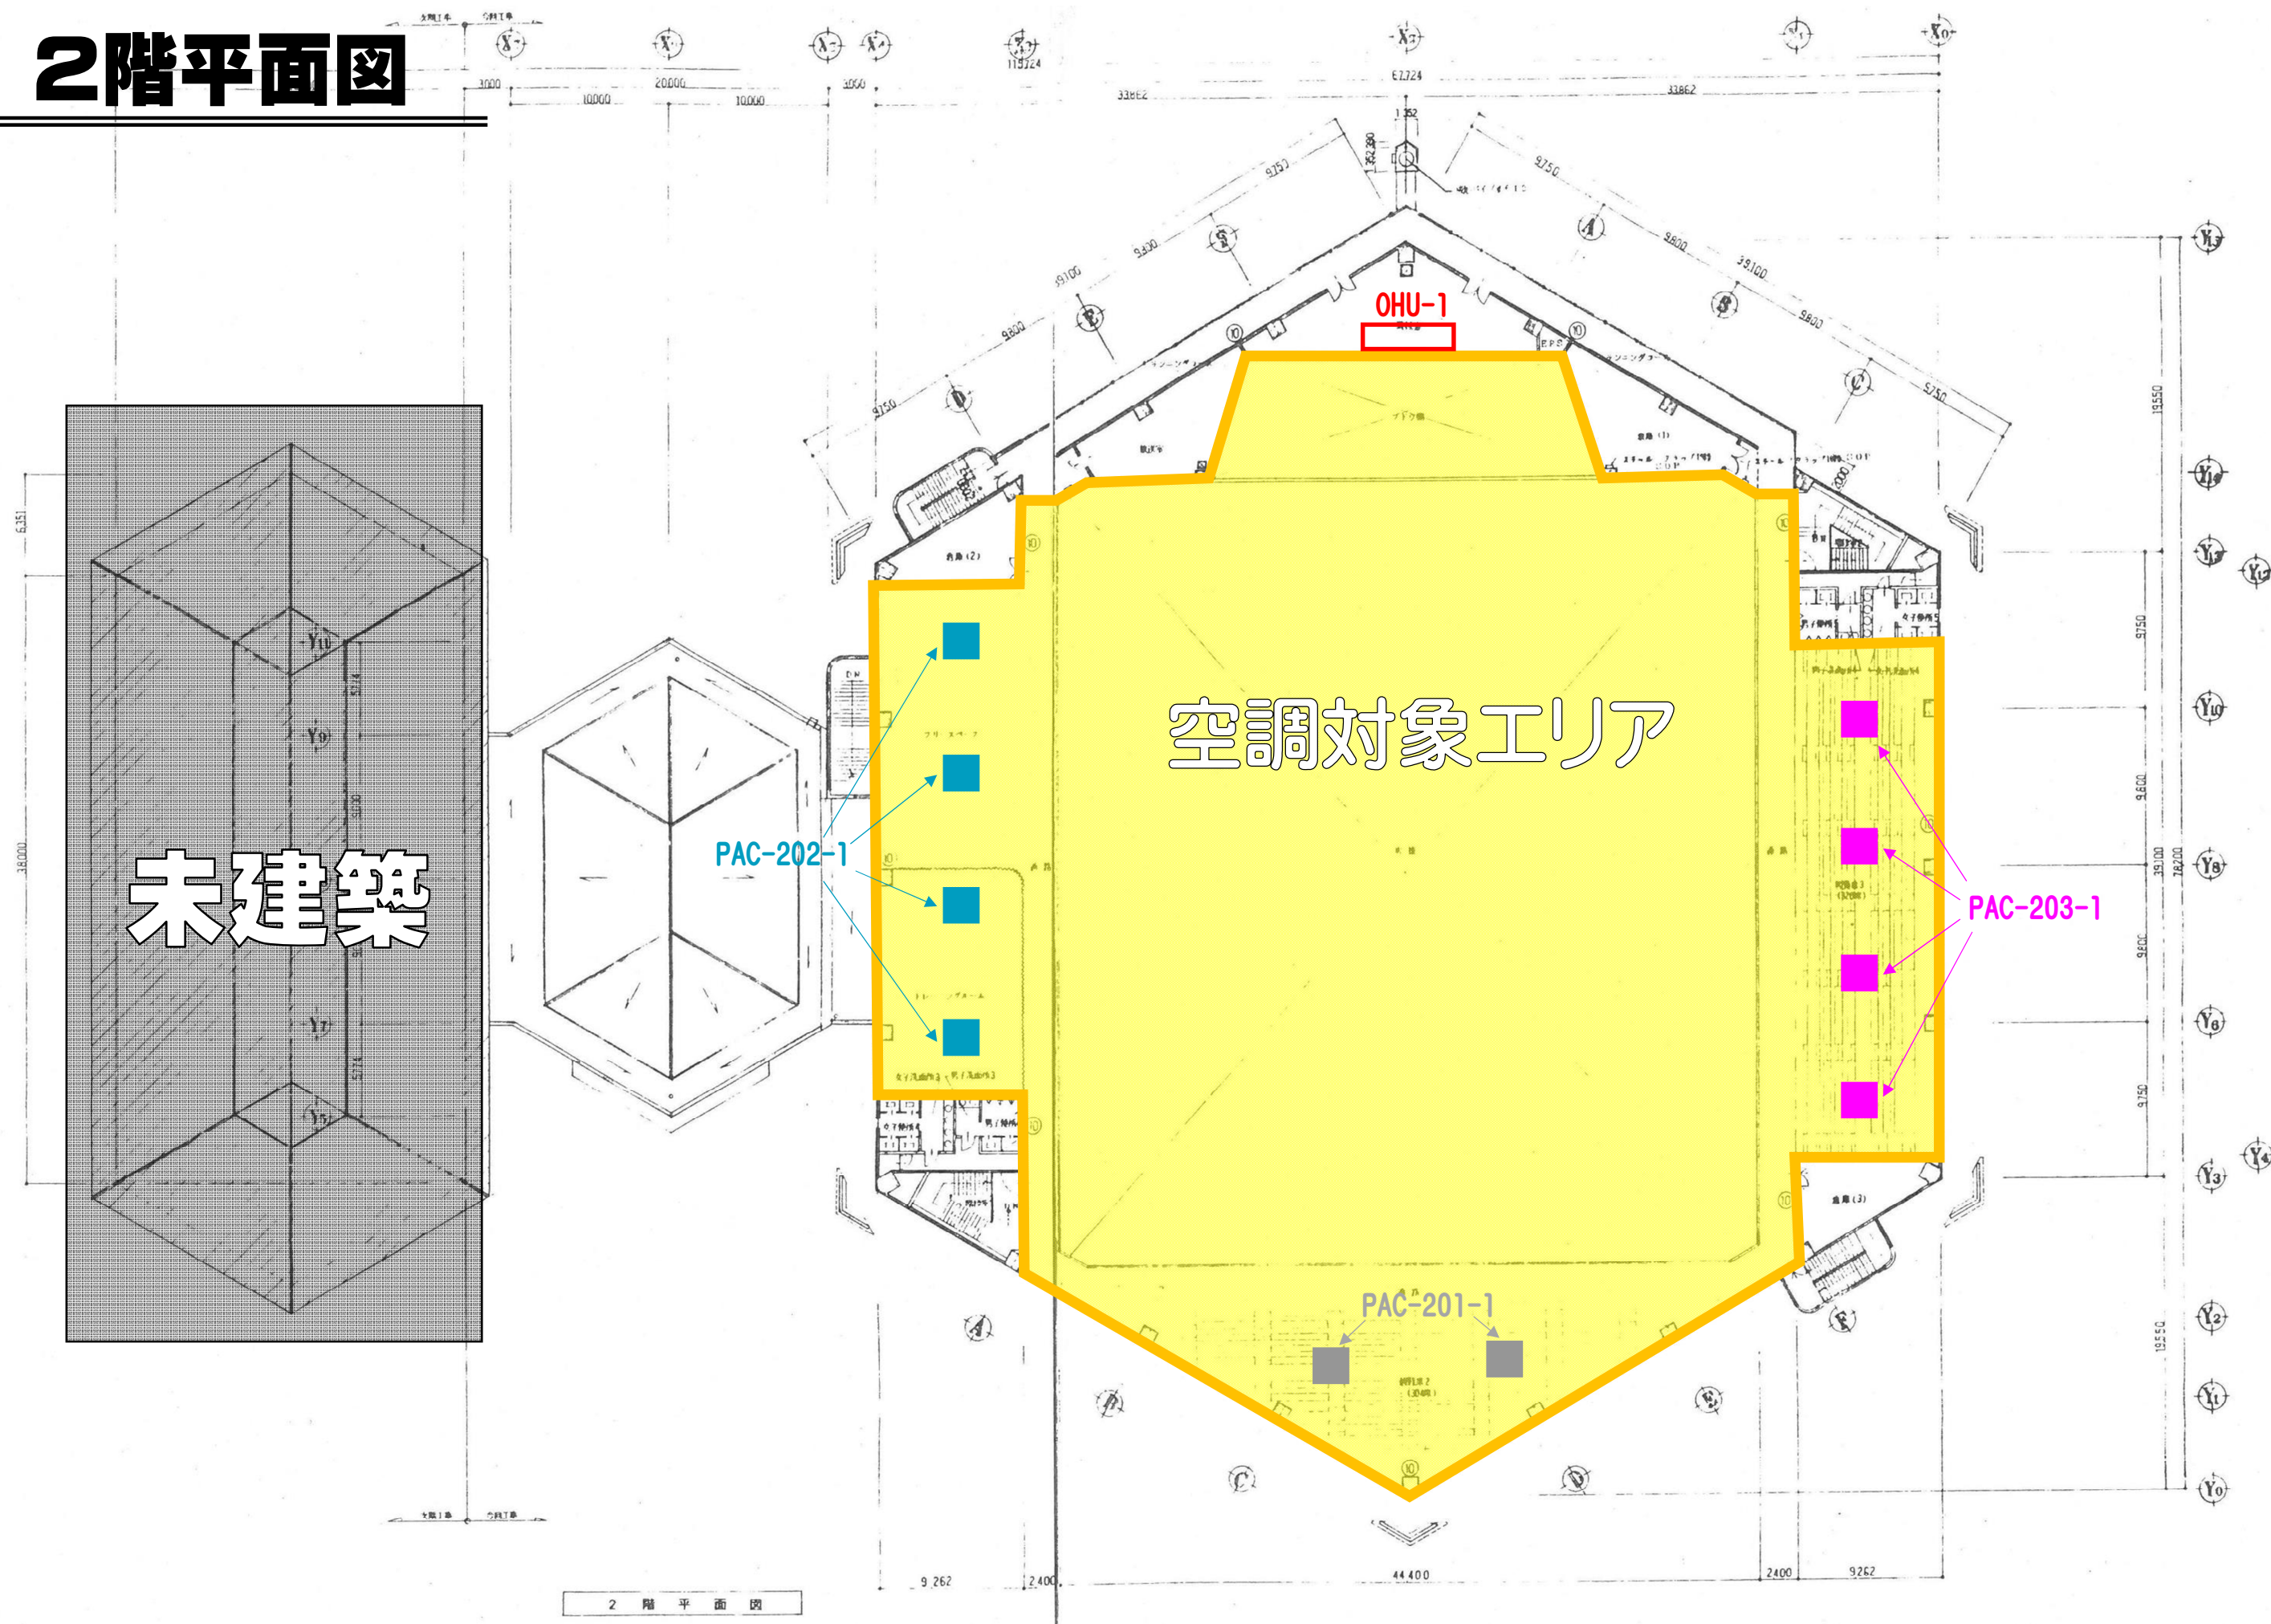

3

