



# ① 1階平面図

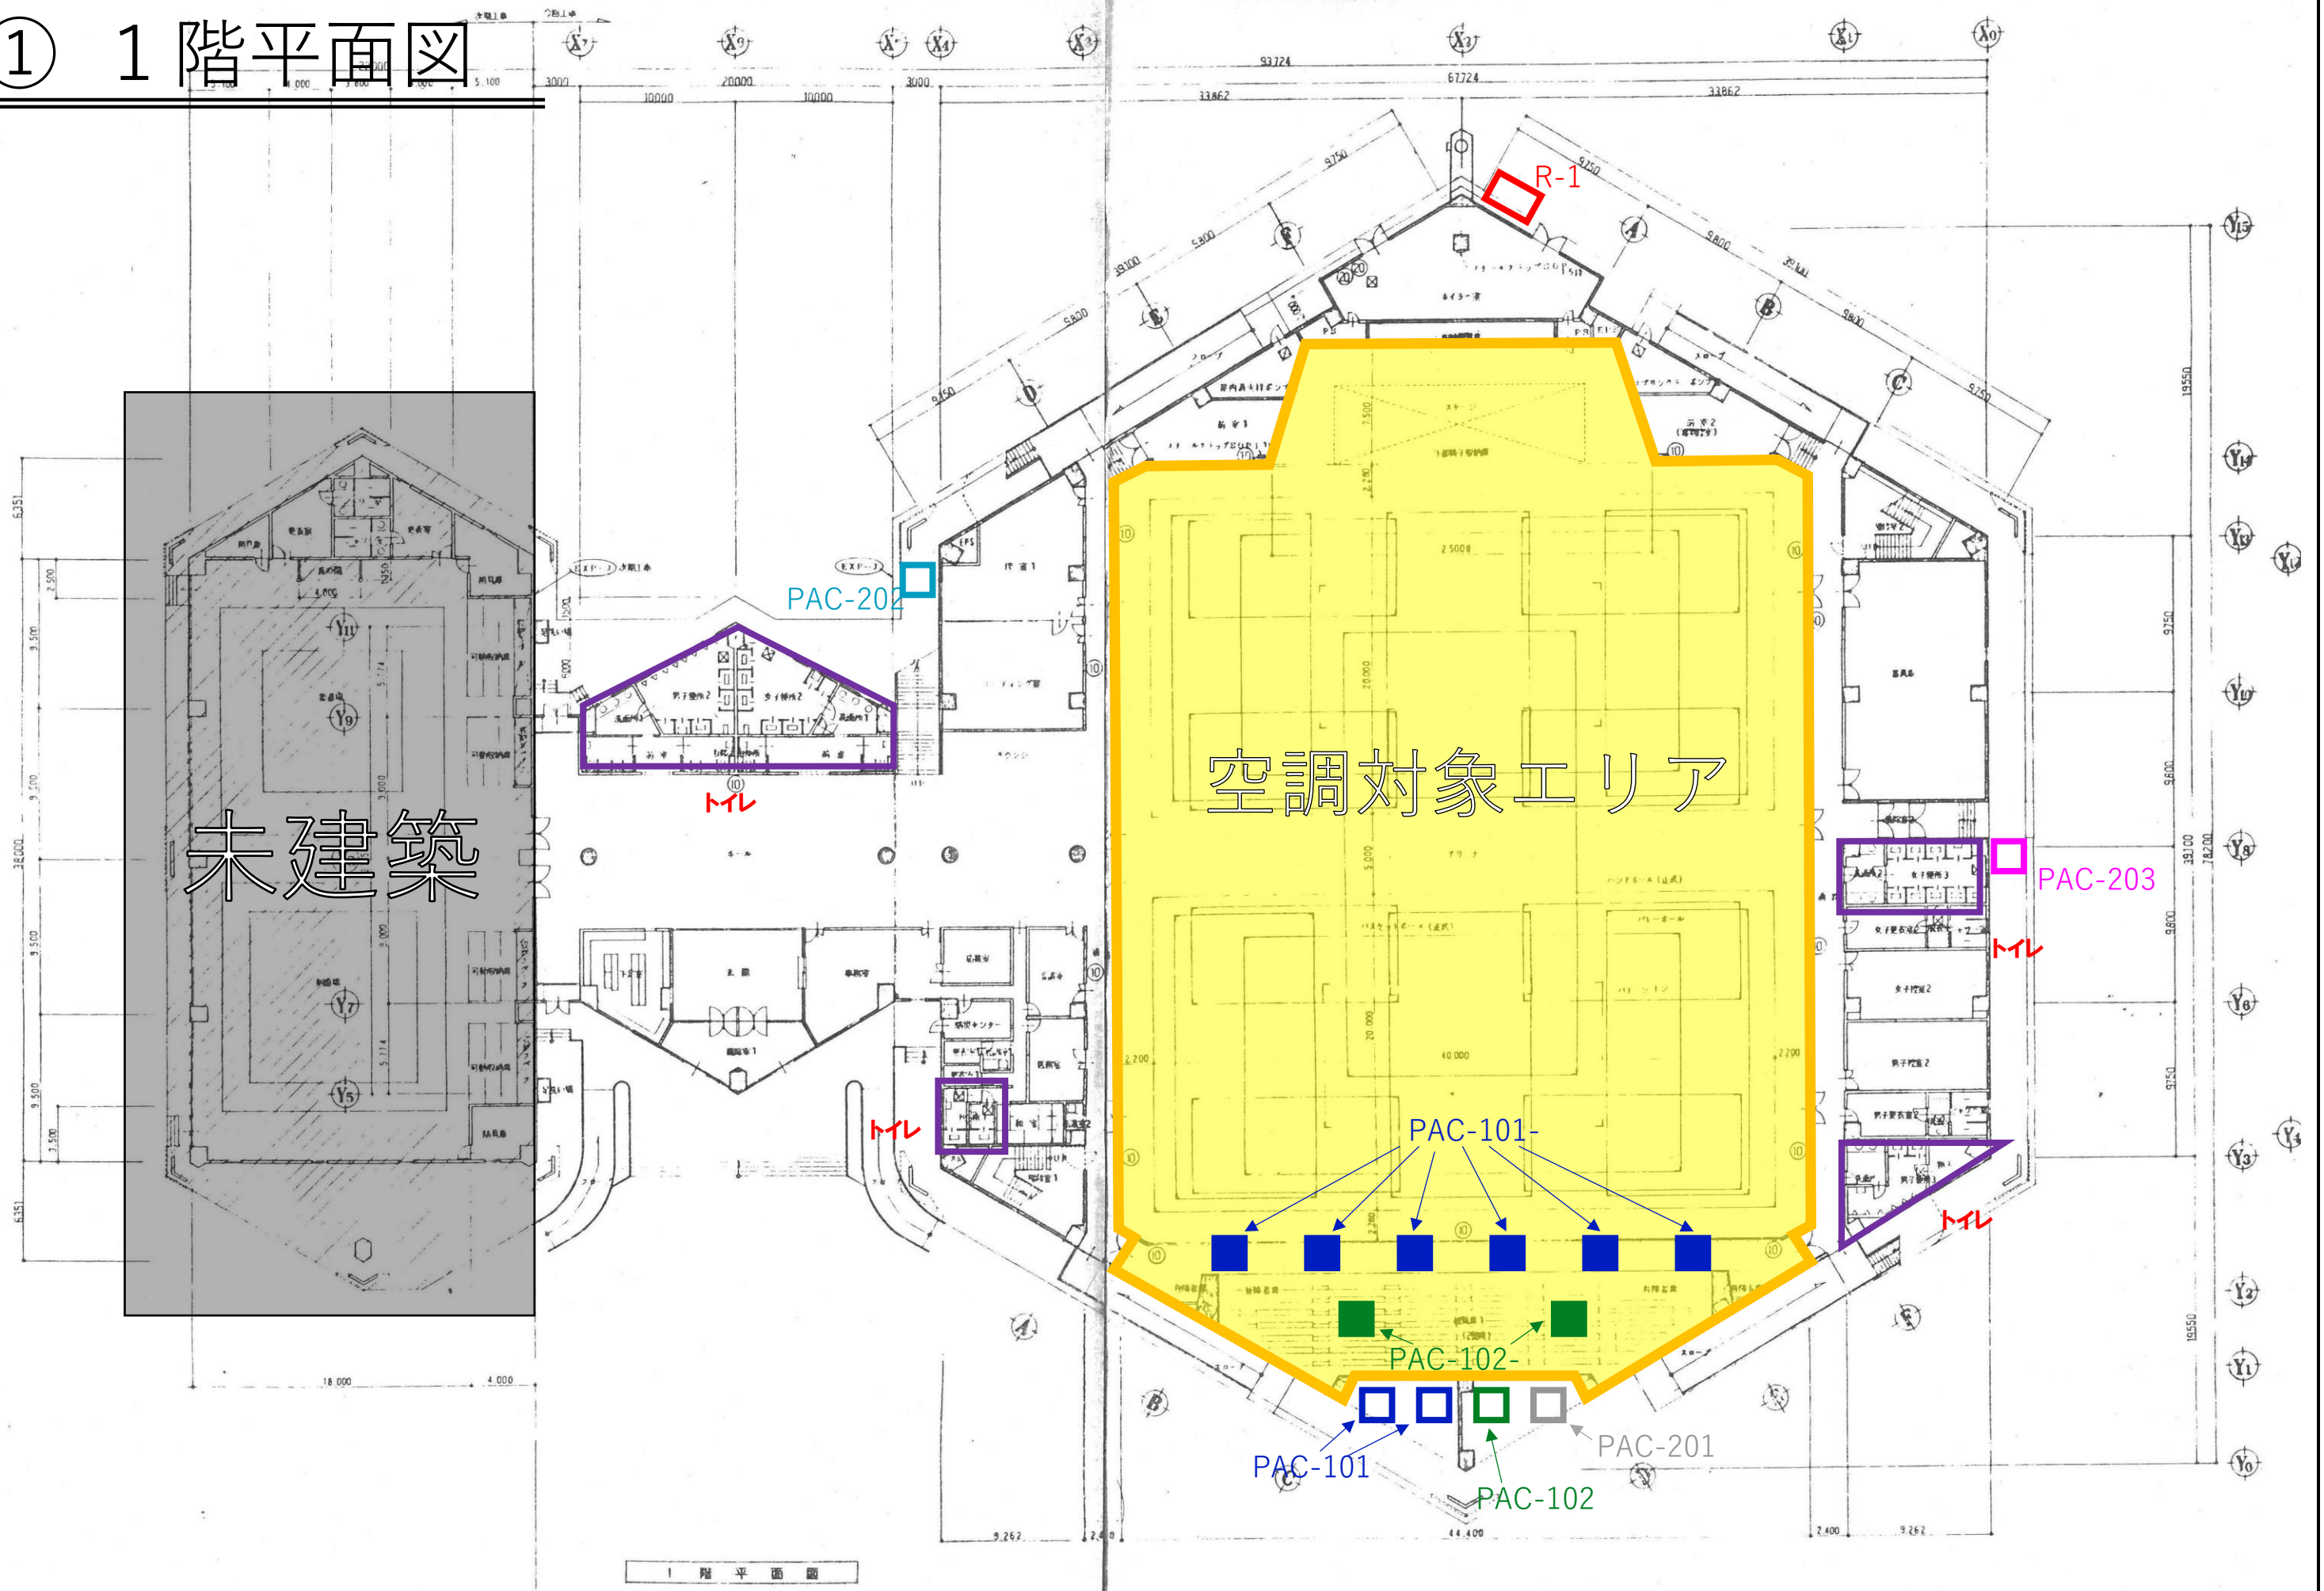

## ② 2階平面図

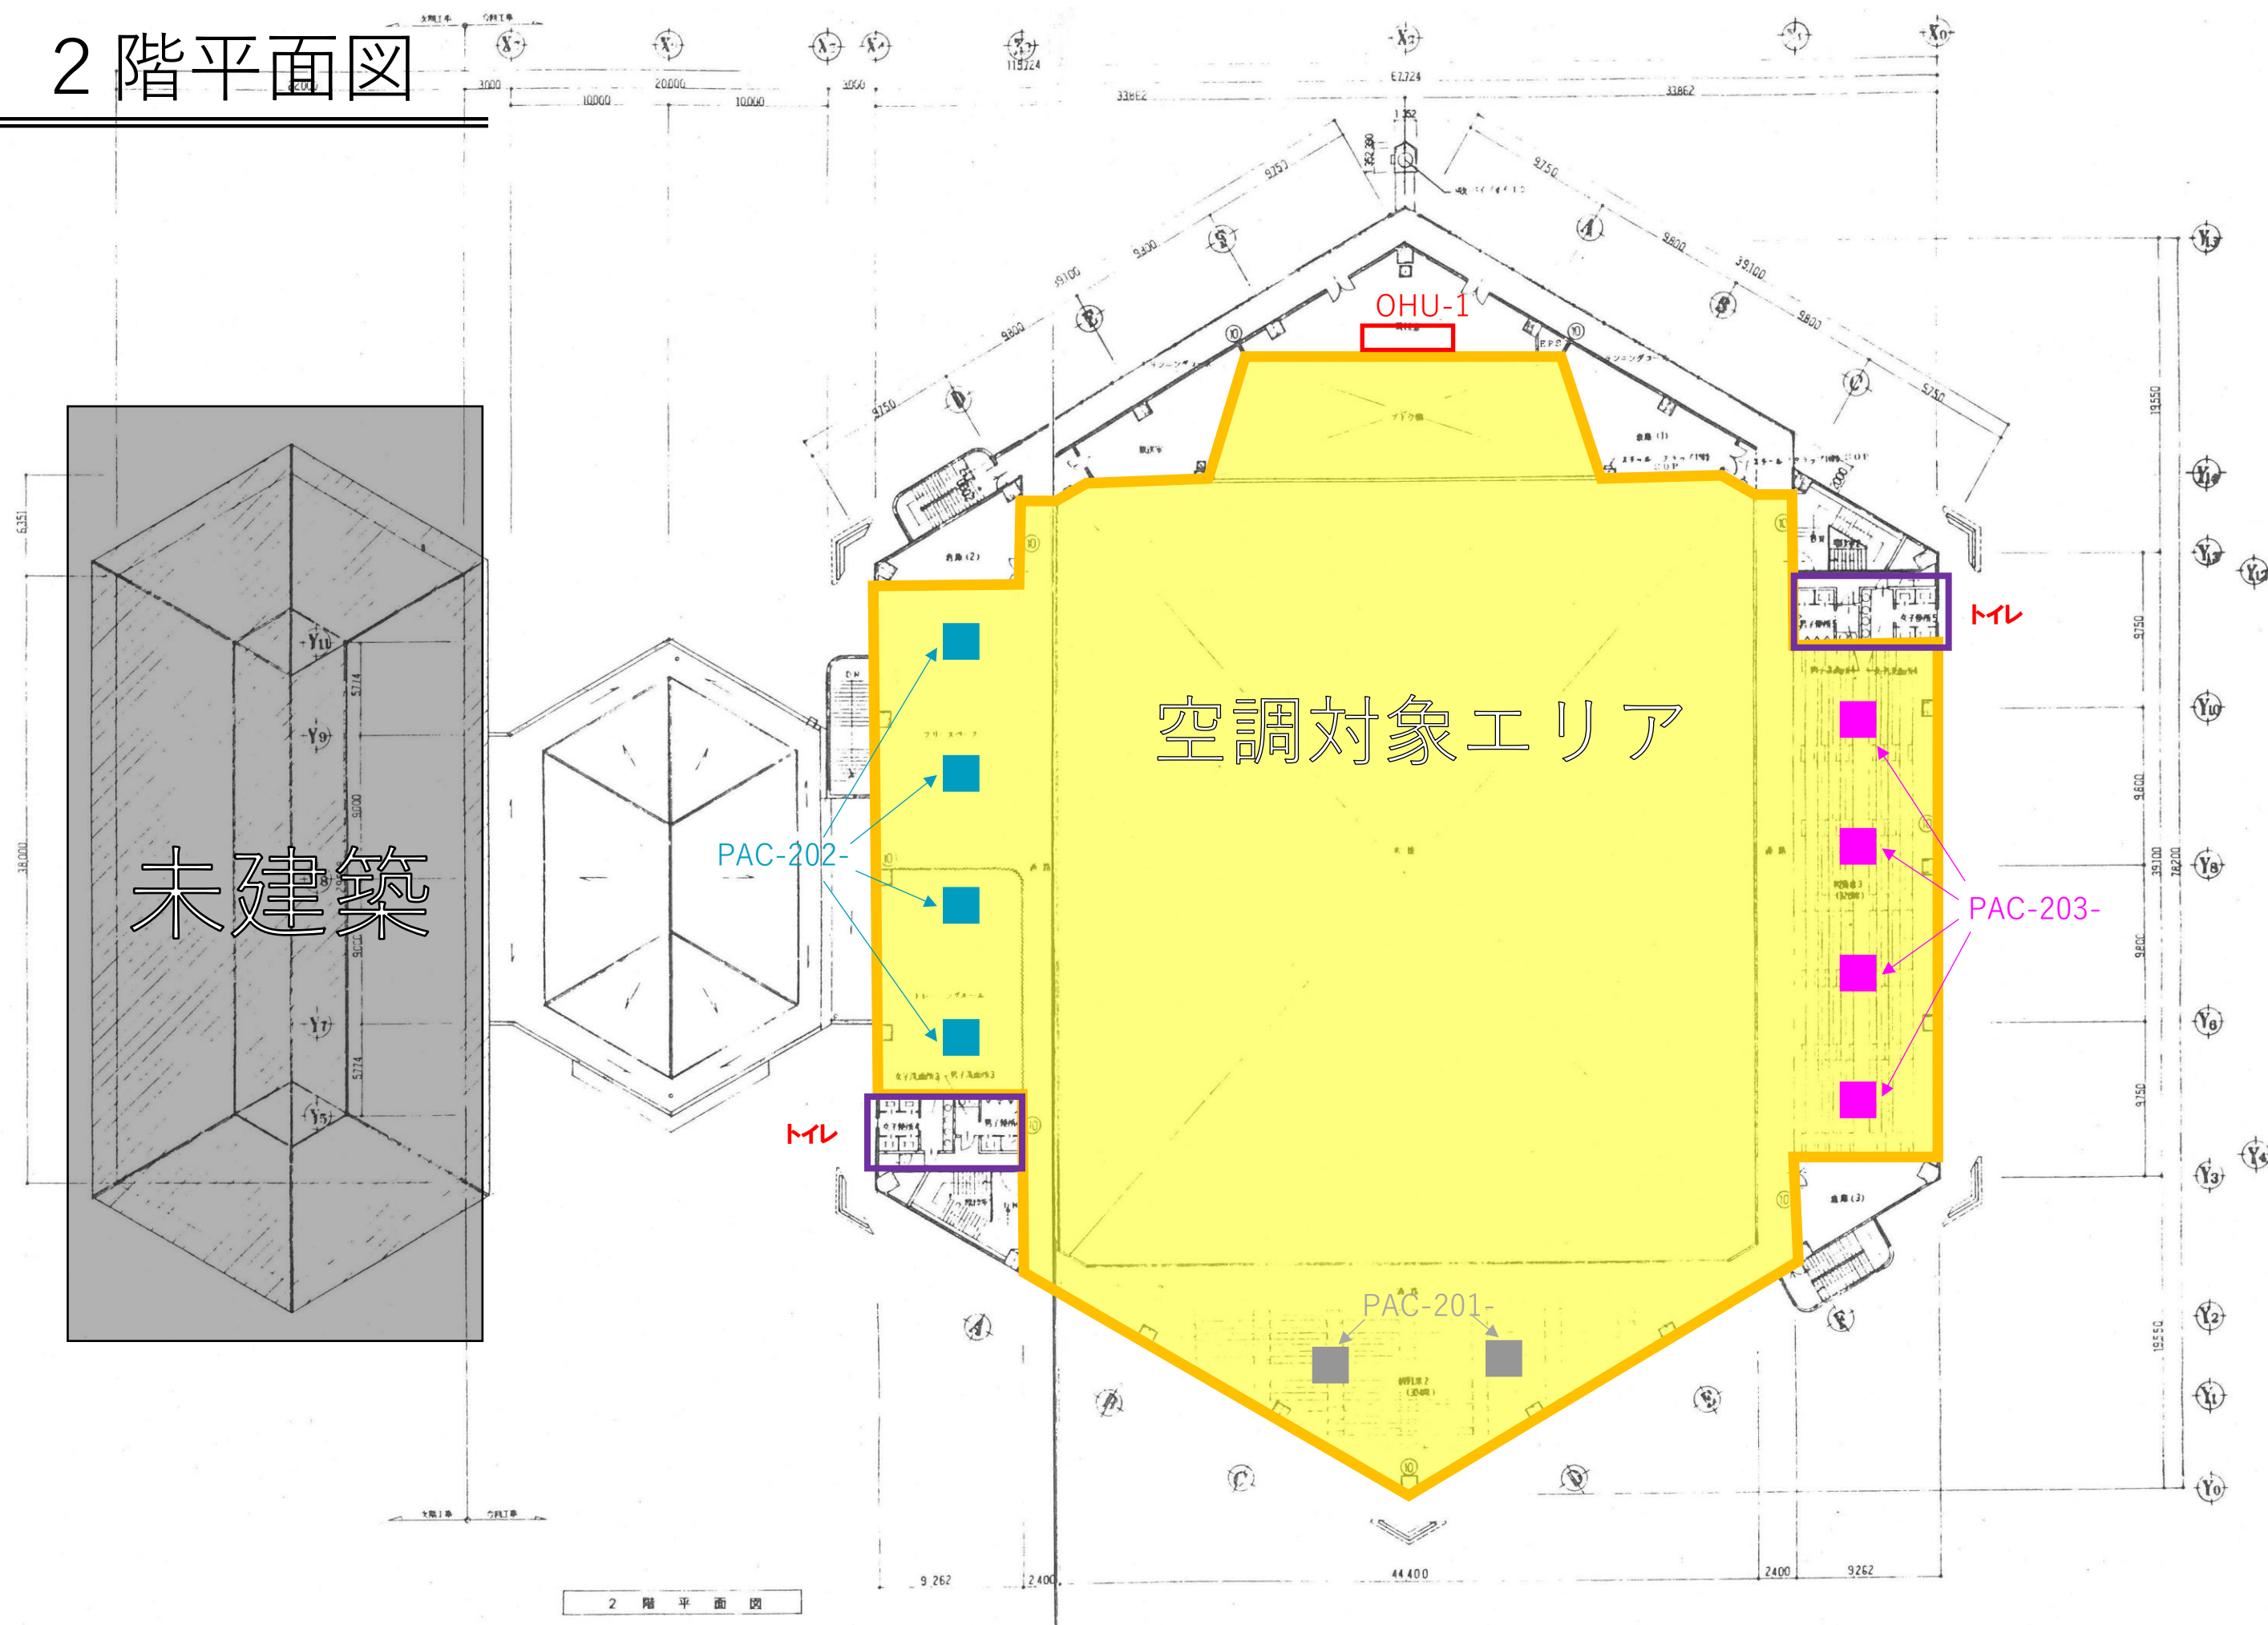

### ③ 立面図

